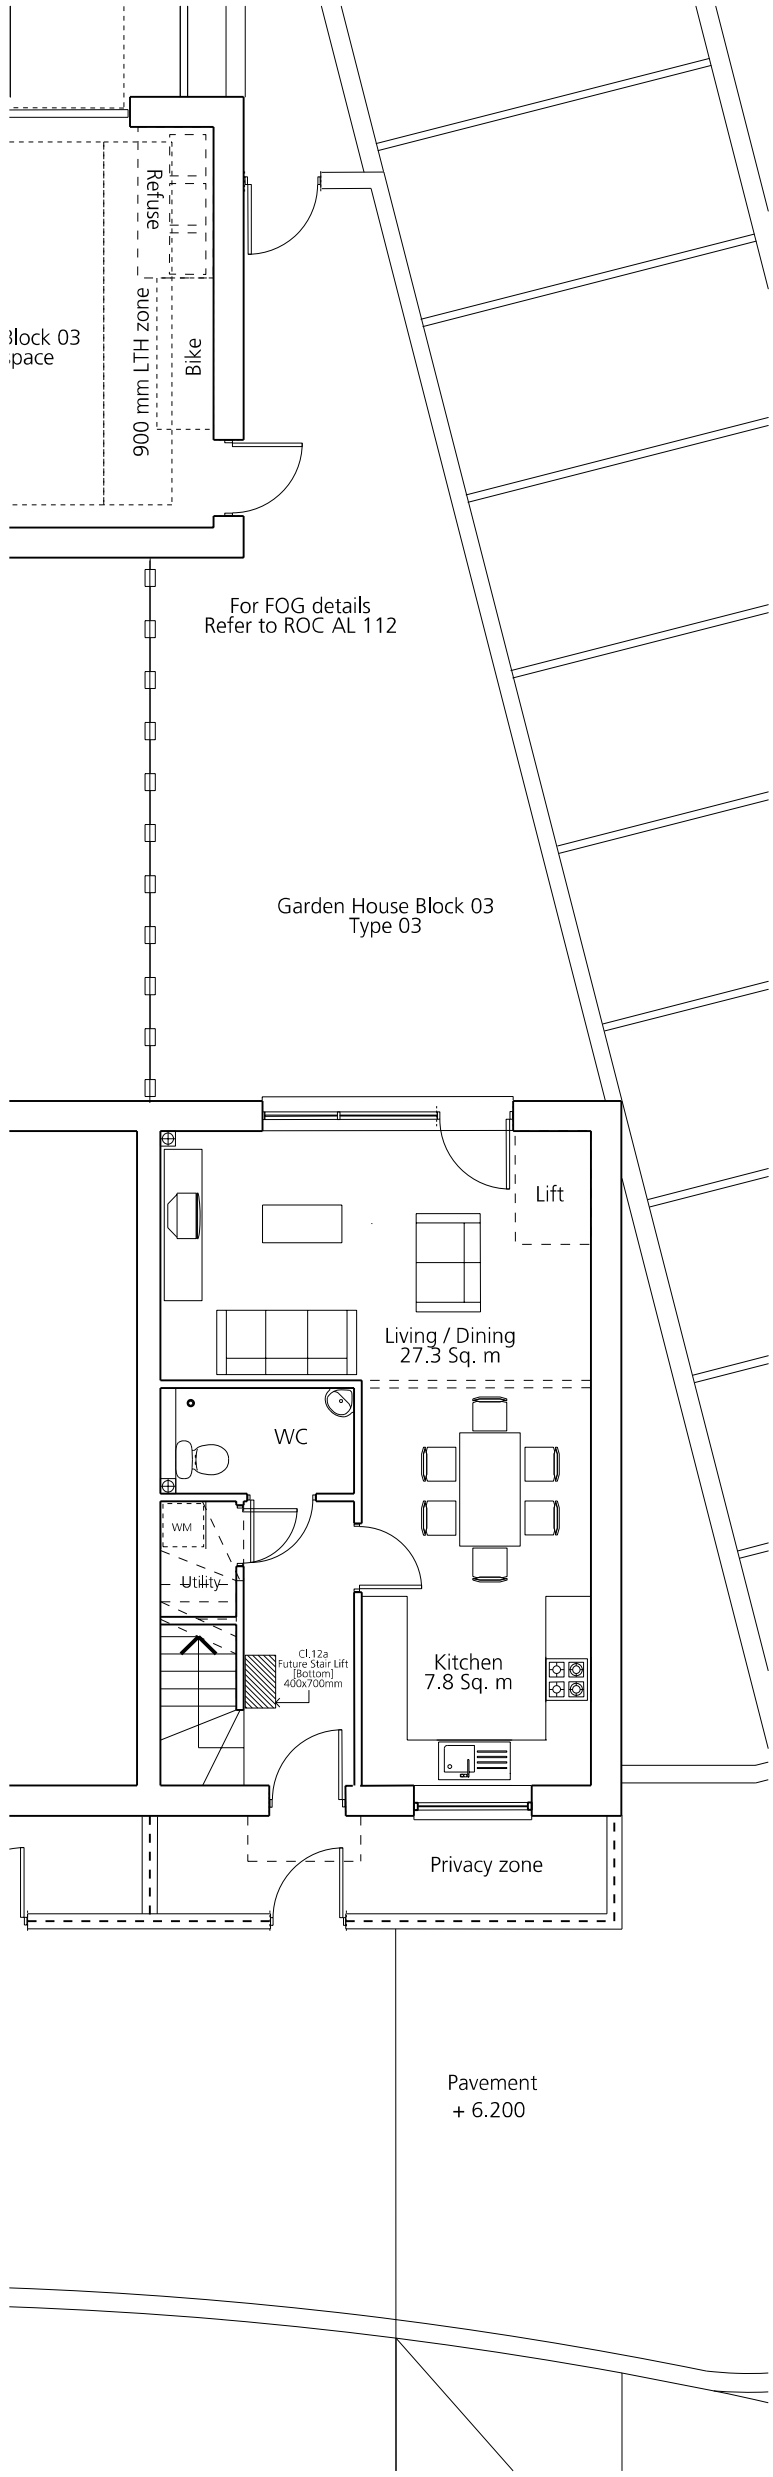

- 06.09.2010 VME Issued for planning

revision date drawn description

HB03 Ground 4B Type 03

drawing title

ROC AL 098

drawing number

-

revision

Notes: -
Do not scale from drawings unless by agreement with HTA.
Use figured dimensions only. Check all dimensions on site prior to commencing the works.
Drawing to be read in conjunction with other relevant consultant information
This drawing is the copyright of HTA Architects Ltd. and must not be copied or reproduced in part, or in whole, without the express permission of HTA Architects Ltd.

client / job name

CREST NICHOLSON & HYDE
Rochester Riverside - Phase 1A

job reference: **CRN-ROC-201**

scale: **1:100 @ A3**

drawn: **VME**

0m 2m 4m 6m 8m 10m

HTA Architects Ltd 106-110 Kentish Town Road London NW1 9PX
P (020) 7485 8555 F (020) 7485 1232 hta@hta-arch.co.uk

FOR PLANNING

$FILE$